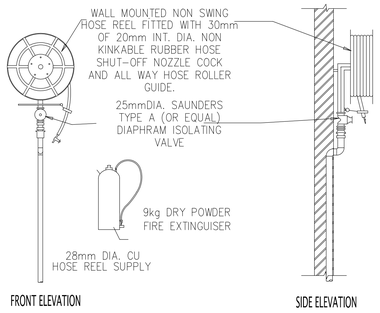

FIRE HOSE REEL & DRY POWDER CANISTER N.T.S

BOOSTER PUMP

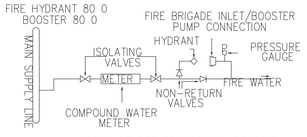

DETAIL OF FIRE CONNECTION (BOOSTER)
NOT TO SCALE

THE WATER PREASURE MUST BE TESTED AND SHOULD THE TEST RESULTS BE LESS THAN REQUIRED FROM THE MUNICIPALITY, THEN A INSTALLED AS INDICATED ON THE SITE PLAN BOOSTER PUMP FOR WATER/FIRE SHOULD BE

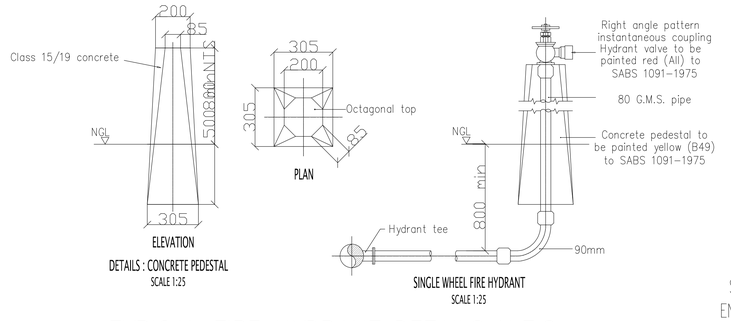

DETAILS : CONCRETE PEDESTAL
SCALE 1:25

SINGLE WHEEL FIRE HYDRANT
SCALE 1:25

TYPICAL FIRE HYDRANT DETAILS N.T.S

SEWER CONCRETE ENCASEMENT DETAIL
SCALE 1:40

PARKING FOR INDUSTRIAL ZONING:
EXISTING 38 PARKING BAYS
WAREHOUSE USE
1.5 PARKING BAY FOR EACH 100M²/ 10.33BAYS
11 NEW BAYS REQUIRED

TOTAL OF 49 PARKING BAYS SUPPLIED
PLUS ONE LOADING ZONE

SITE PLAN
SCALE 1:200

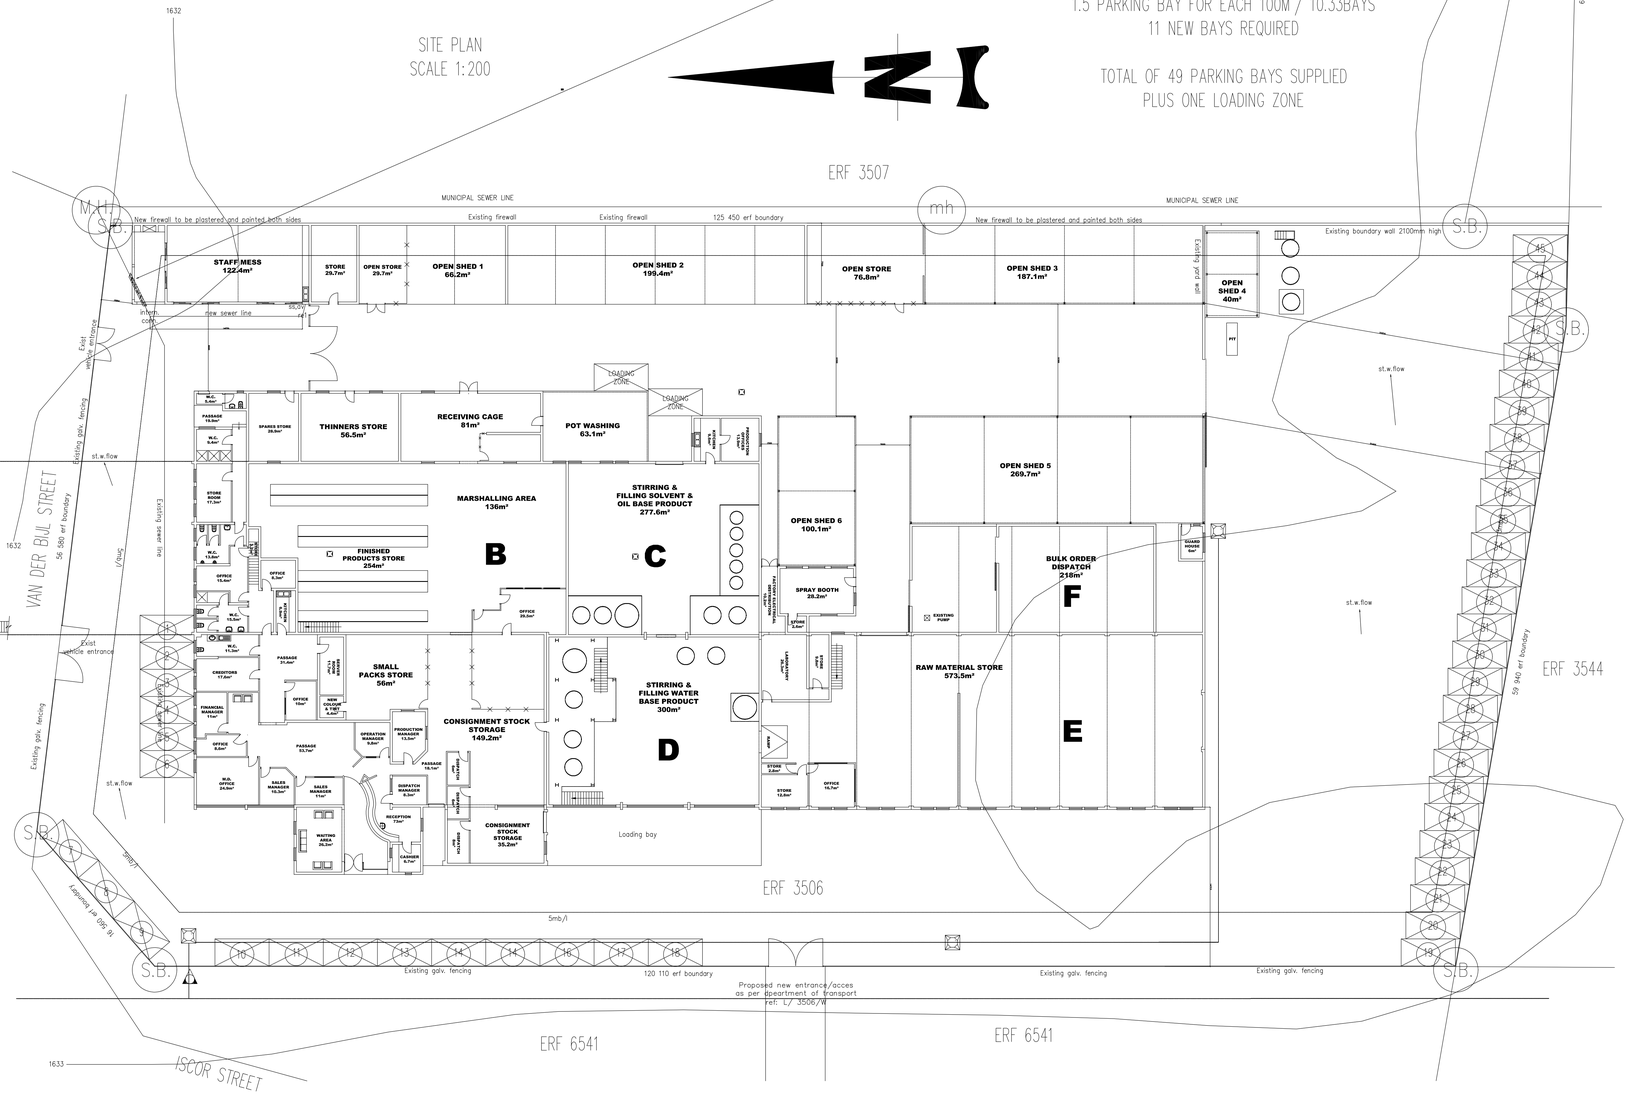

SITE PLAN

SCALE: 1:200

ALL DRAWINGS & DIMENSIONS MUST BE CORRELATED BEFORE:
- ANY MATERIALS ARE ORDERED
- ANY CONSTRUCTION WORK COMMENCES.

ANY DISCREPANCIES MUST BE BROUGHT UNDER OUR IMMEDIATE ATTENTION.
COPY RIGHT IS RESERVED ON ALL DRAWINGS ISSUED.

Notes:

Architectural Draughting Services
Johan Kinnear
Box 31391
cell 081-1287788

Client:
Kansai Plascon

Project Title:
Additions on Erf 3506 Northern Industrial Area -
- Van Der Bijl Street - Windhoek -
- KHOMAS REGION -
- NAMIBIA -

Contact: Jan Olivier.
Box ____ Whk
cell 081 124 2332.

Drawing Title:
Municipal Submission:

Site Plan & Info

SHEET 01 of 04

Job Number:
Erf 3506, W.

Date: 03/06/2019
Drawn: jjk
Checked: JJK