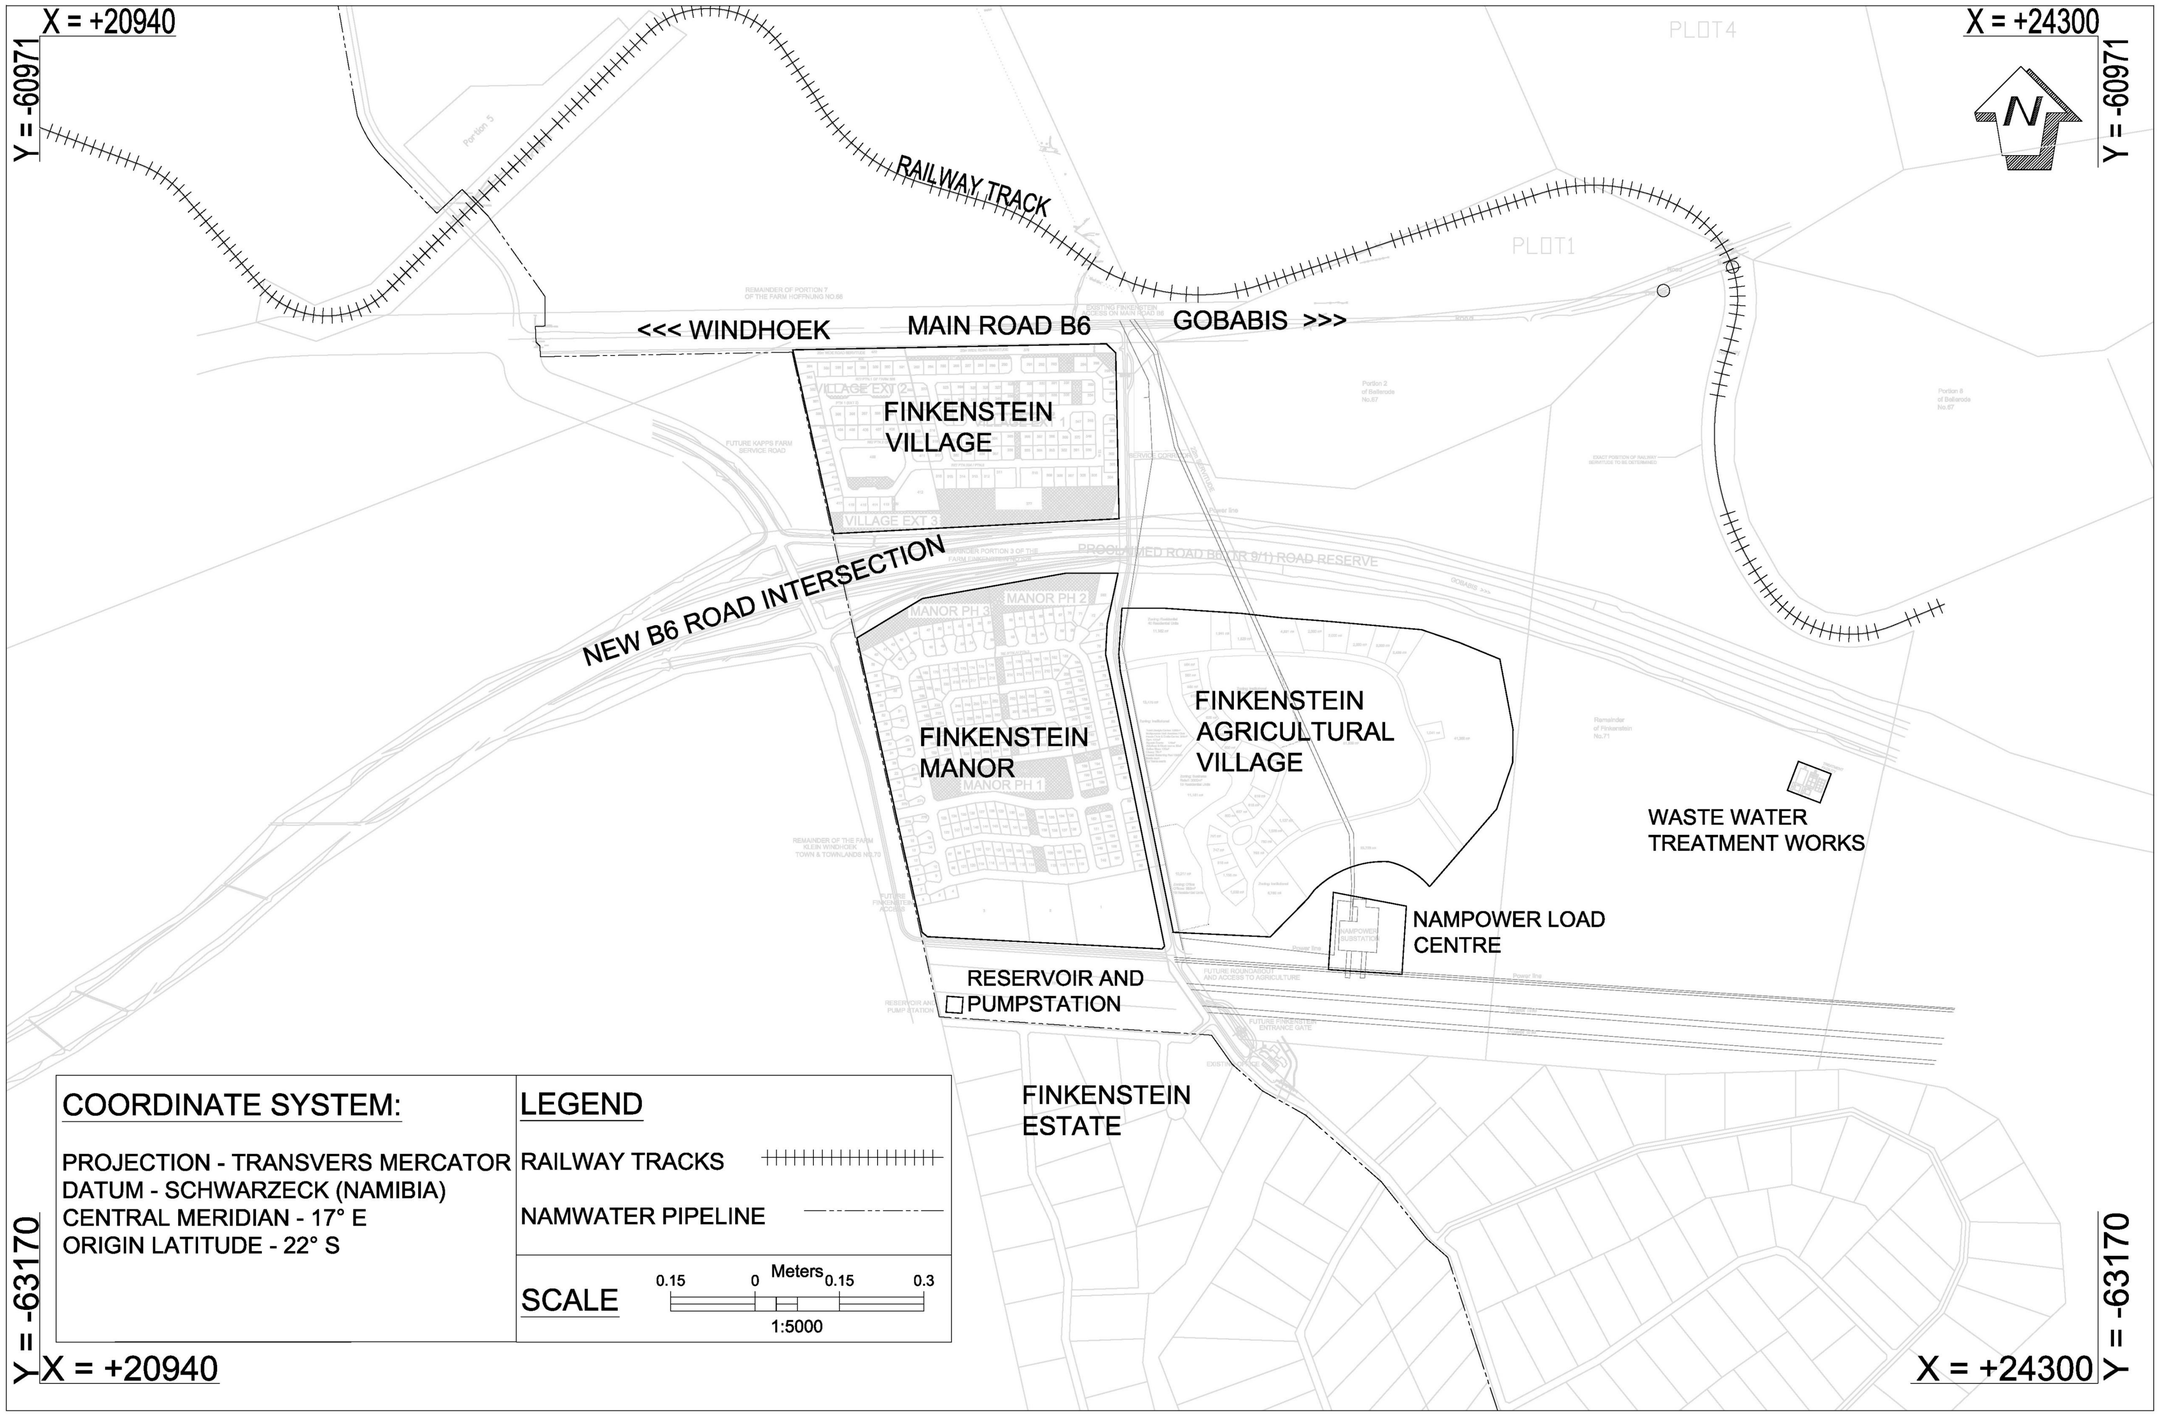
X = +20940
Y = -60971
X = +24300
Y = -60971
N
RAILWAY TRACK
PLOT4
PLOT1
<<< WINDHOEK
MAIN ROAD B6
GOBABIS >>>
FINKENSTEIN VILLAGE
NEW B6 ROAD INTERSECTION
FINKENSTEIN MANOR
FINKENSTEIN AGRICULTURAL VILLAGE
WASTE WATER TREATMENT WORKS
NAMPOWER LOAD CENTRE
RESERVOIR AND PUMPSTATION
FINKENSTEIN ESTATE
COORDINATE SYSTEM:
PROJECTION - TRANSVERS MERCATOR
DATUM - SCHWARZECK (NAMIBIA)
CENTRAL MERIDIAN - 17° E
ORIGIN LATITUDE - 22° S
LEGEND
RAILWAY TRACKS
NAMWATER PIPELINE
SCALE
0.15 0 Meters 0.15 0.3
1:5000
Y = -63170
X = +20940
X = +24300
Y = -63170