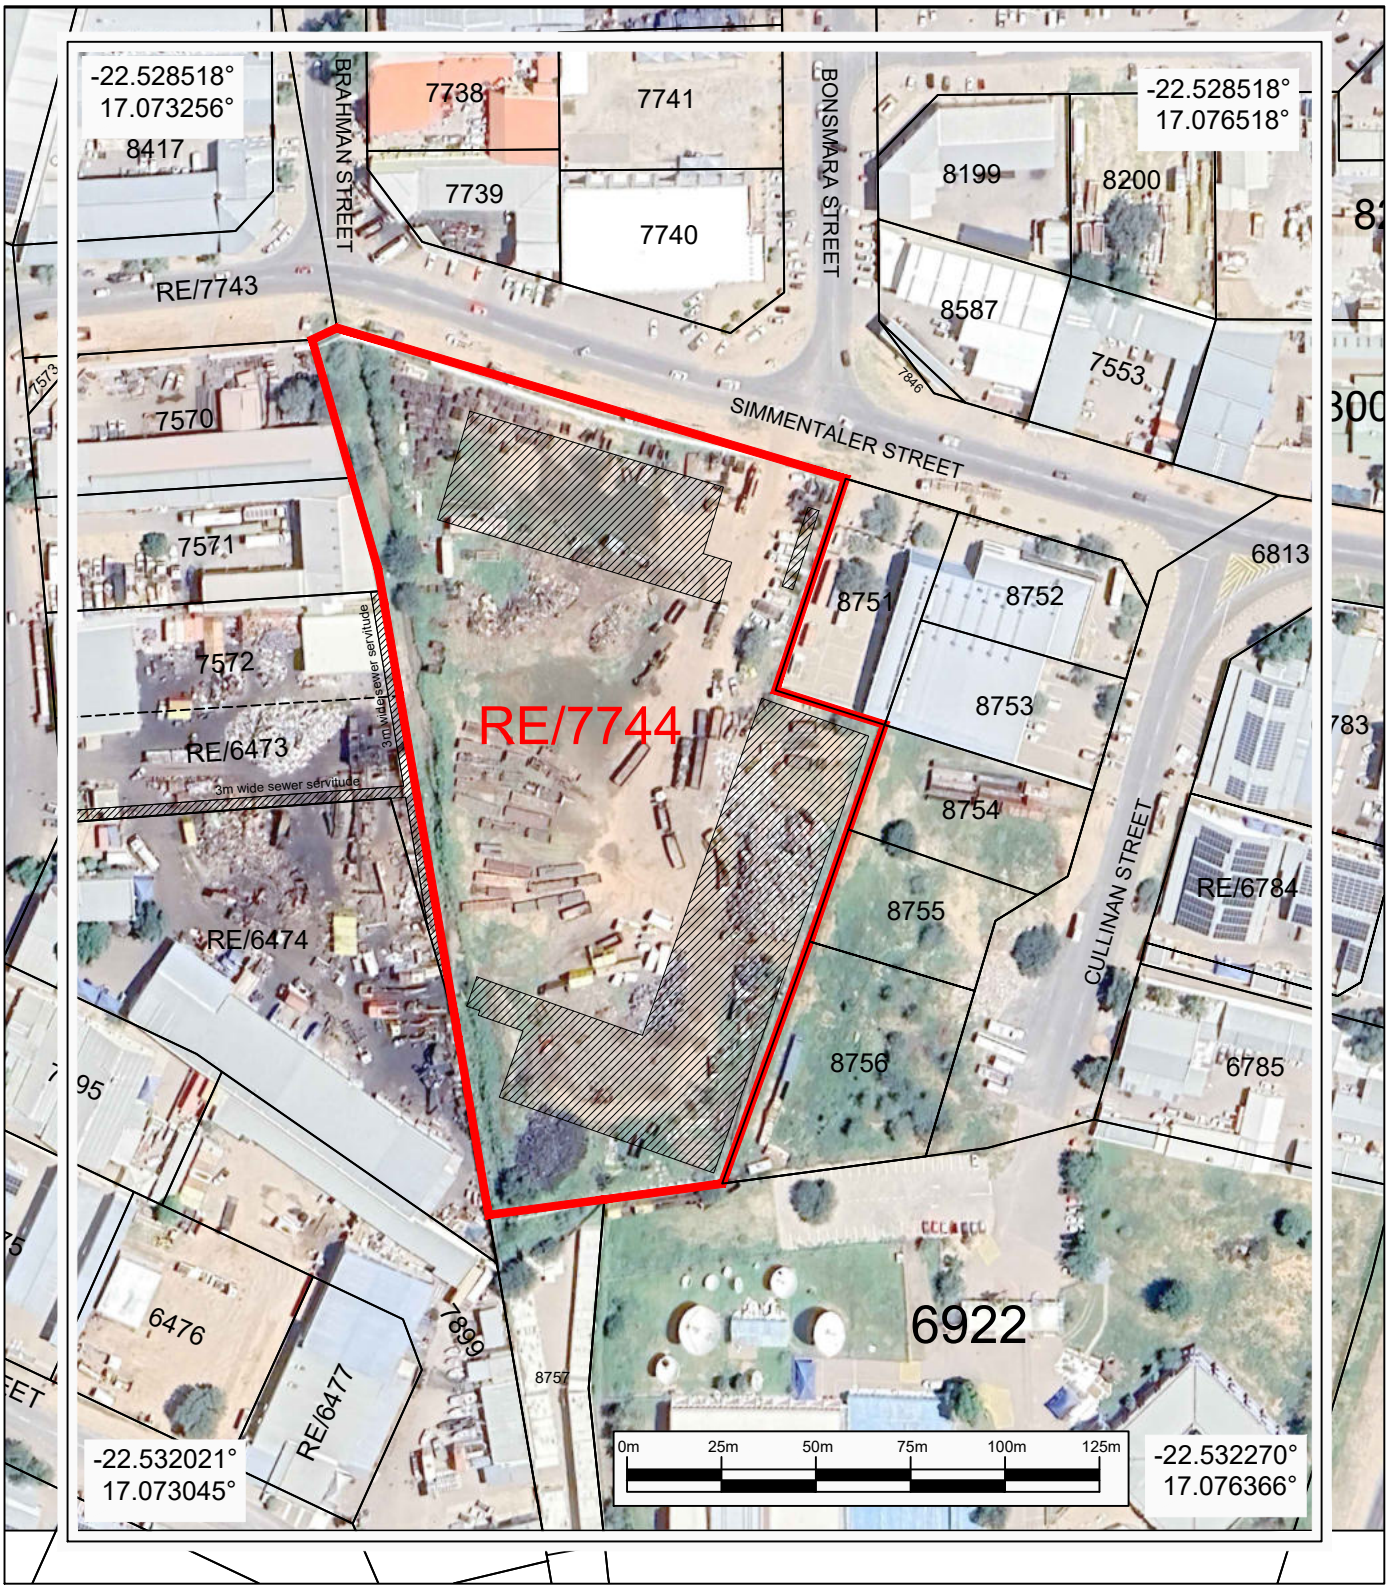

BUILDINGS

Scale: 1/2000

DATE: NOV.2025

PLAN NO.7744WW

TN

LOCALITY PLAN OF ERF 7744
SIMMENTALER STREET
WINDHOEK EXTENSION 3

Green Earth
ENVIRONMENTAL CONSULTANTS