PERMANENT CLOSURE OF ERF A (A PORTION OF ERF 1941) AND PORTION B (A PORTION OF ERF 825), KEETMANSHOOP AS A "STREET"

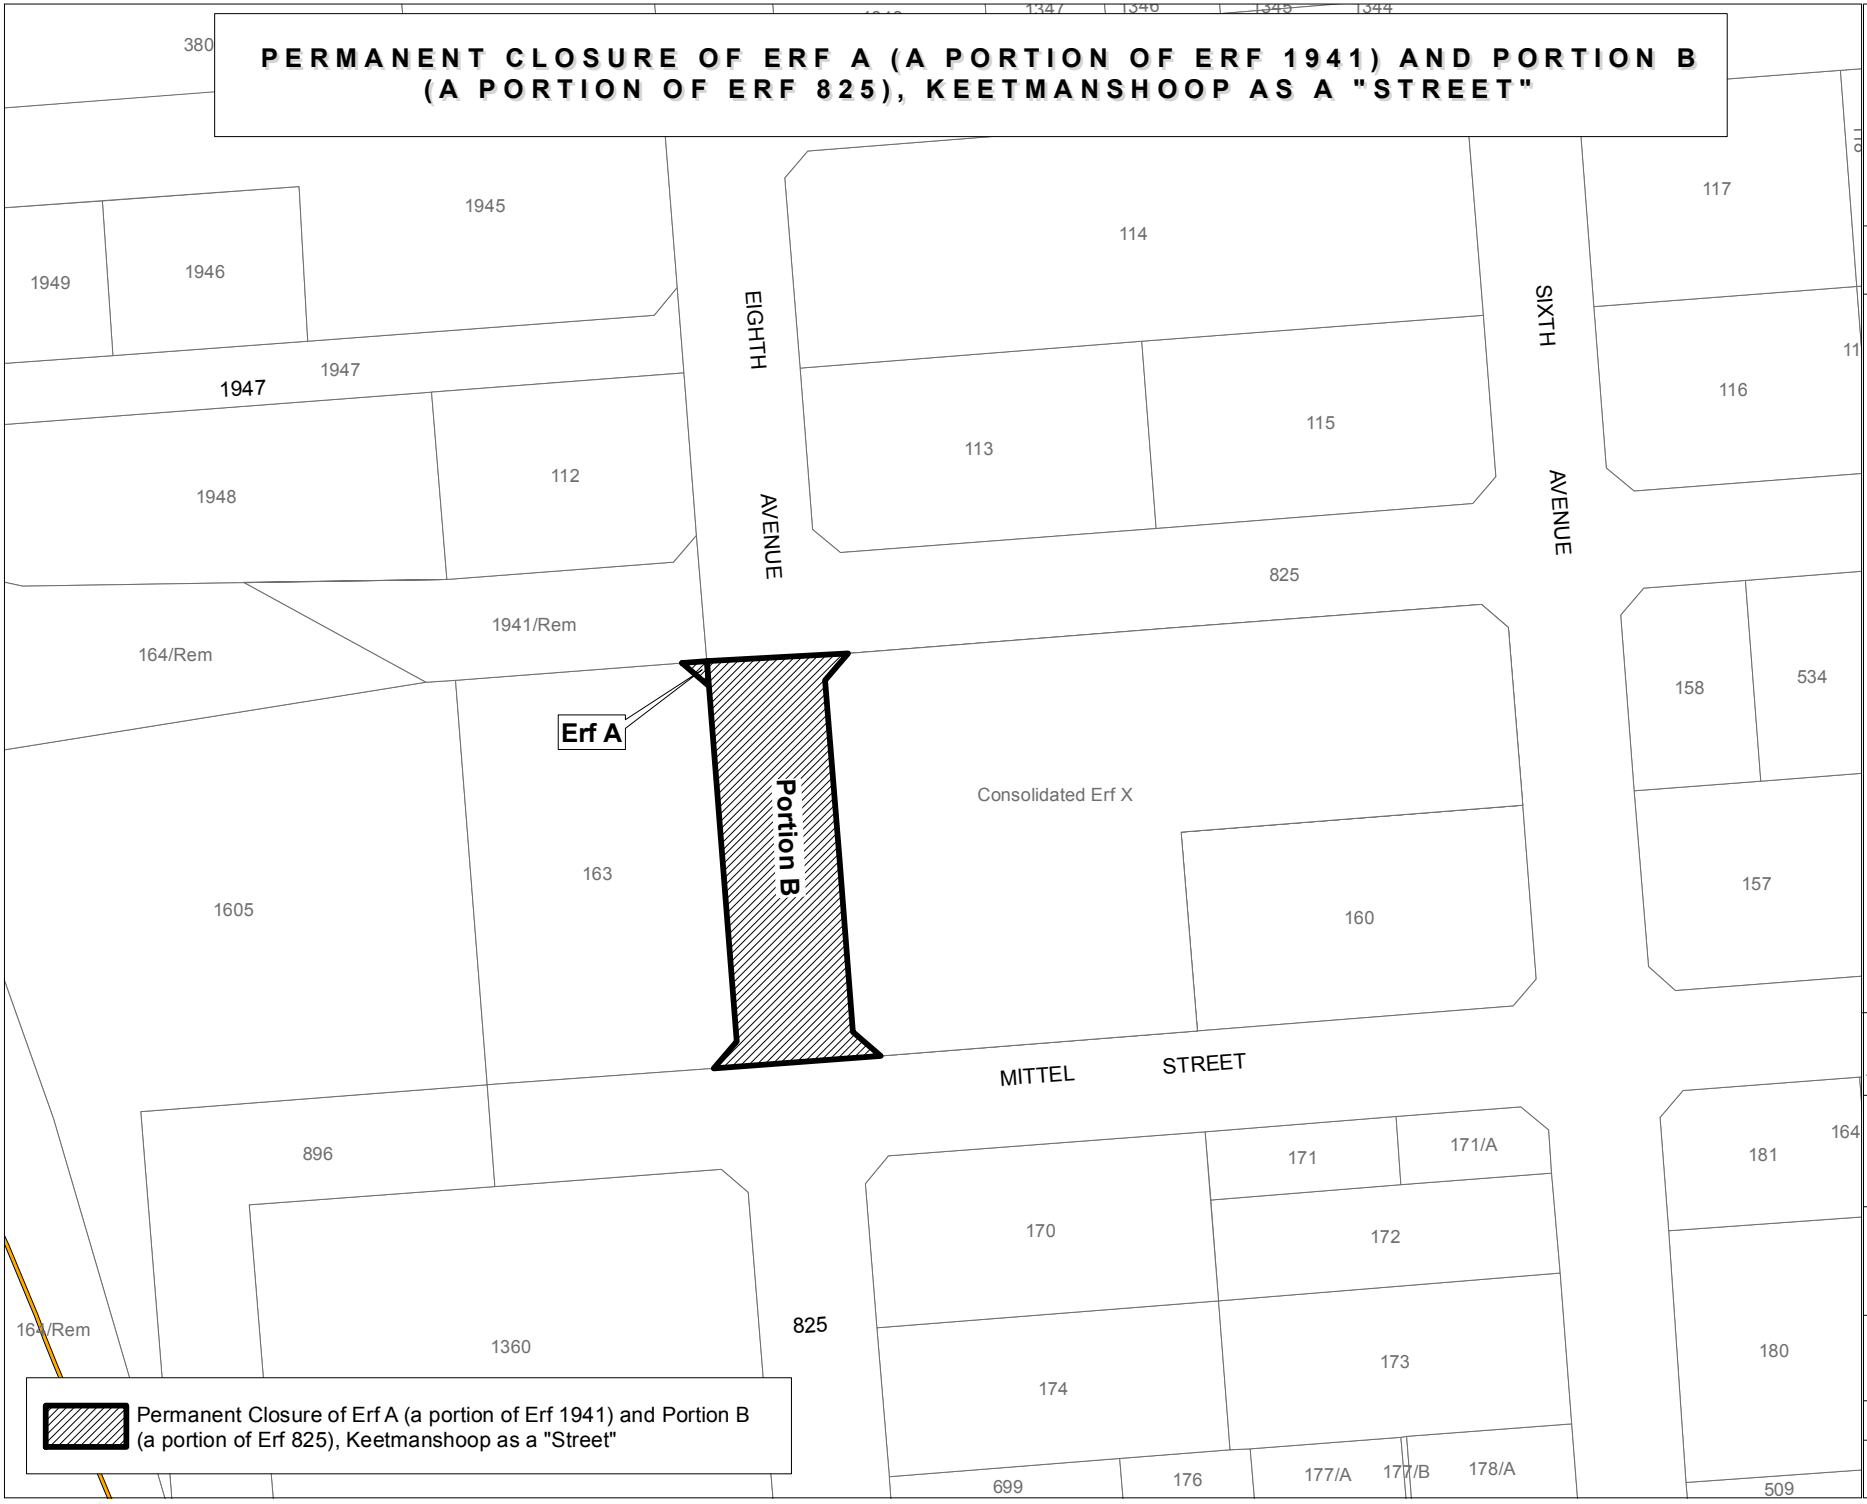

Permanent Closure of Erf A (a portion of Erf 1941) and Portion B (a portion of Erf 825), Keetmanshoop as a "Street"

KEETMANSHOOP

Legend

- Cadastral Boundary
- Erf A & Portion B
- Main Road

NOTE:

All measurements & sizes given are approximate.
No Residential erf shall be smaller than 300m² in size.

DATE	REVISION	PLAN NO

SIGNATURE DATE

Stubenrauch Planning Consultants SPC

STUBENRAUCH
PLANNING CONSULTANTS
TOWN AND REGIONAL PLANNERS

po box 41404
windhoek
namibia
email: spc@spc.com.na

tel: 061-251189
tel: 061-252490
fax: 061-252157

KEETMANSHOOP

PERMANENT CLOSURE MAP

DATE	DRAWN	DRAWING NO
March 2019	PS	W18068-7

0 3.75 7.5 15 22.5 30 37.5 Meters

1:1,500