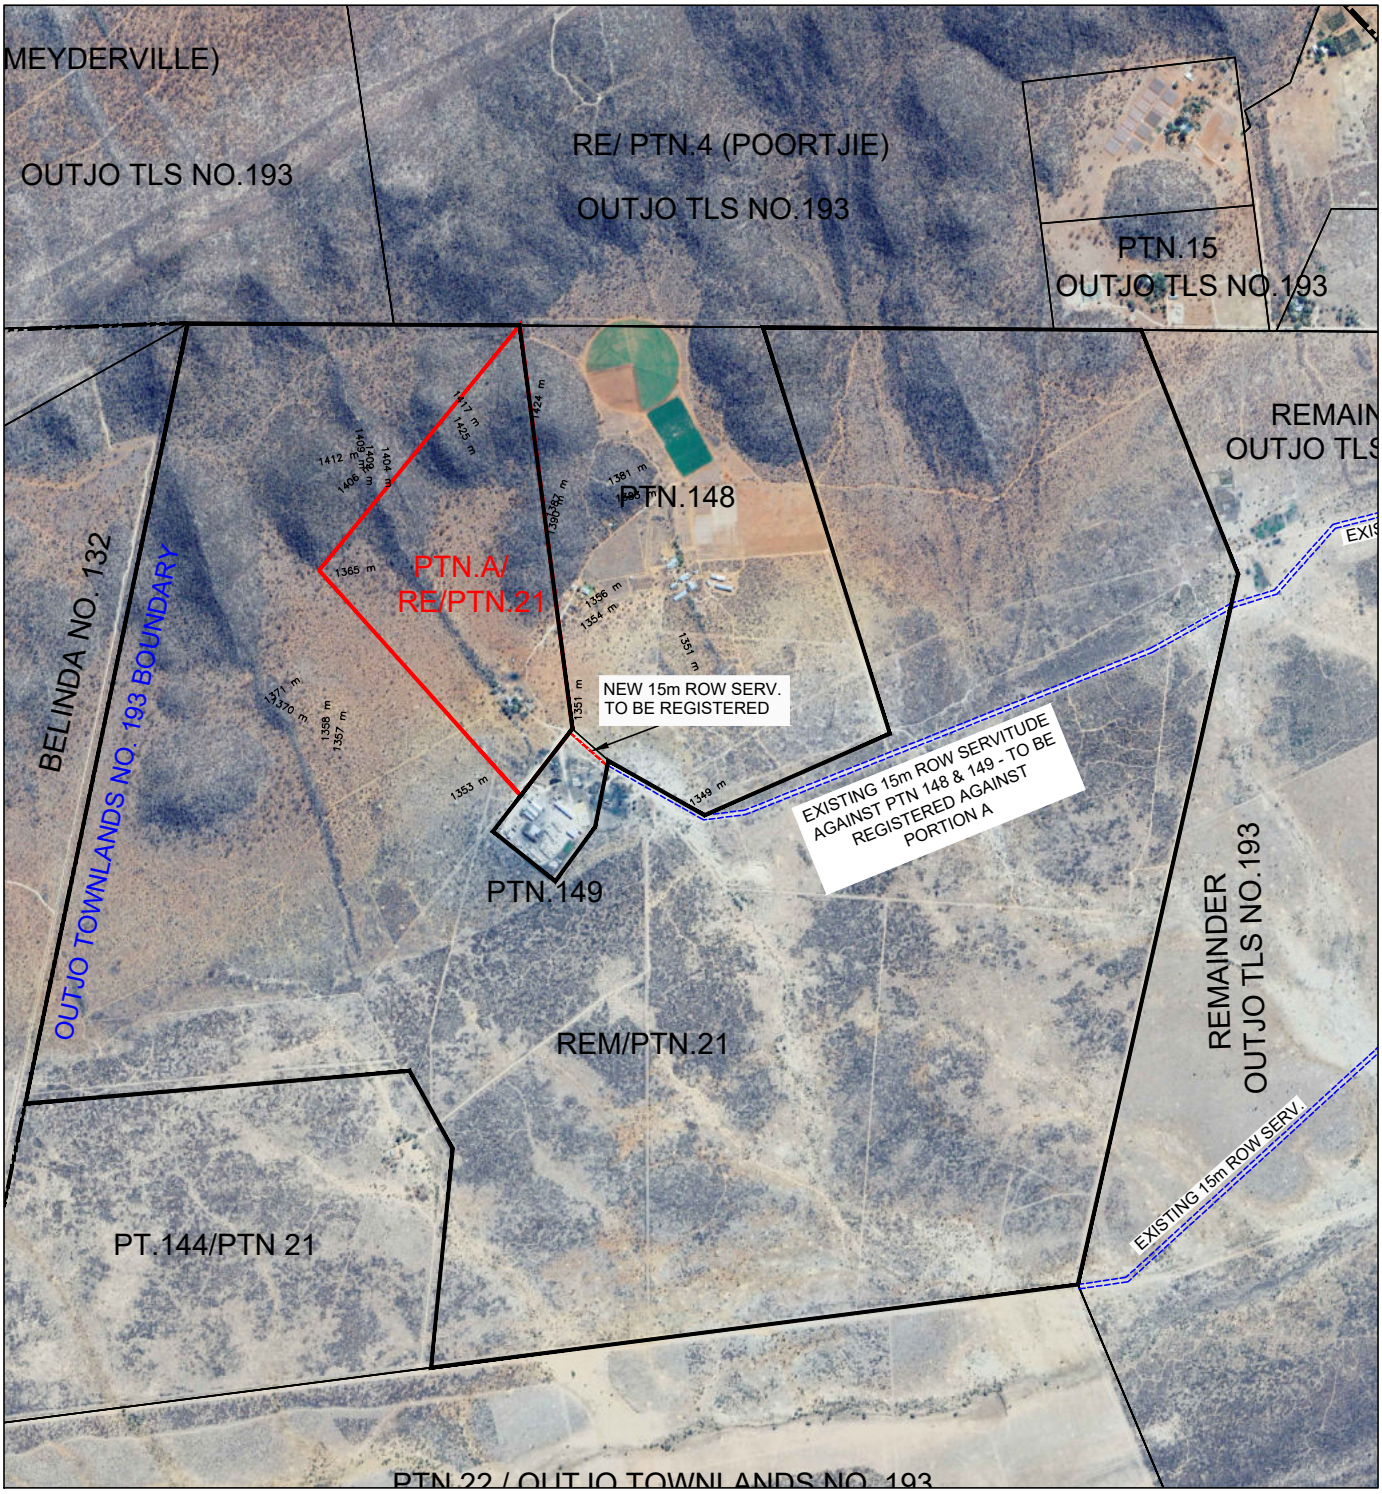

EXISTING 15m RIGHT OF WAY SERVITUDE

NEW 15m RIGHT OF WAY SERVITUDE
TO BE REGISTERED

PORTION A = ± 65,0012ha
RE/ PTN. 21 = ± 850,4921ha

Scale: 1/25 000

DATE: MAY 2024

PLAN NO. PTN21_OUTJO

TN

SUBDIVISION OF THE REMAINDER OF PTN 21 (RANDTE) OF FARM OUTJO TOWNLANDS NO. 193 INTO PORTION A (65HA) AND REMAINDER.

Du Toit
TOWN PLANNING CONSULTANTS
1st floor Bridgeview Offices & Apartments No. 4
Dr Kwame Nkrumah Avenue, Klein Windhoek, Namibia
PO Box 6871, Ausspannplatz, Windhoek, Phone: +264 61 248010
Fax: +264 61 248608, Email: elmarie@dutoitplan.com